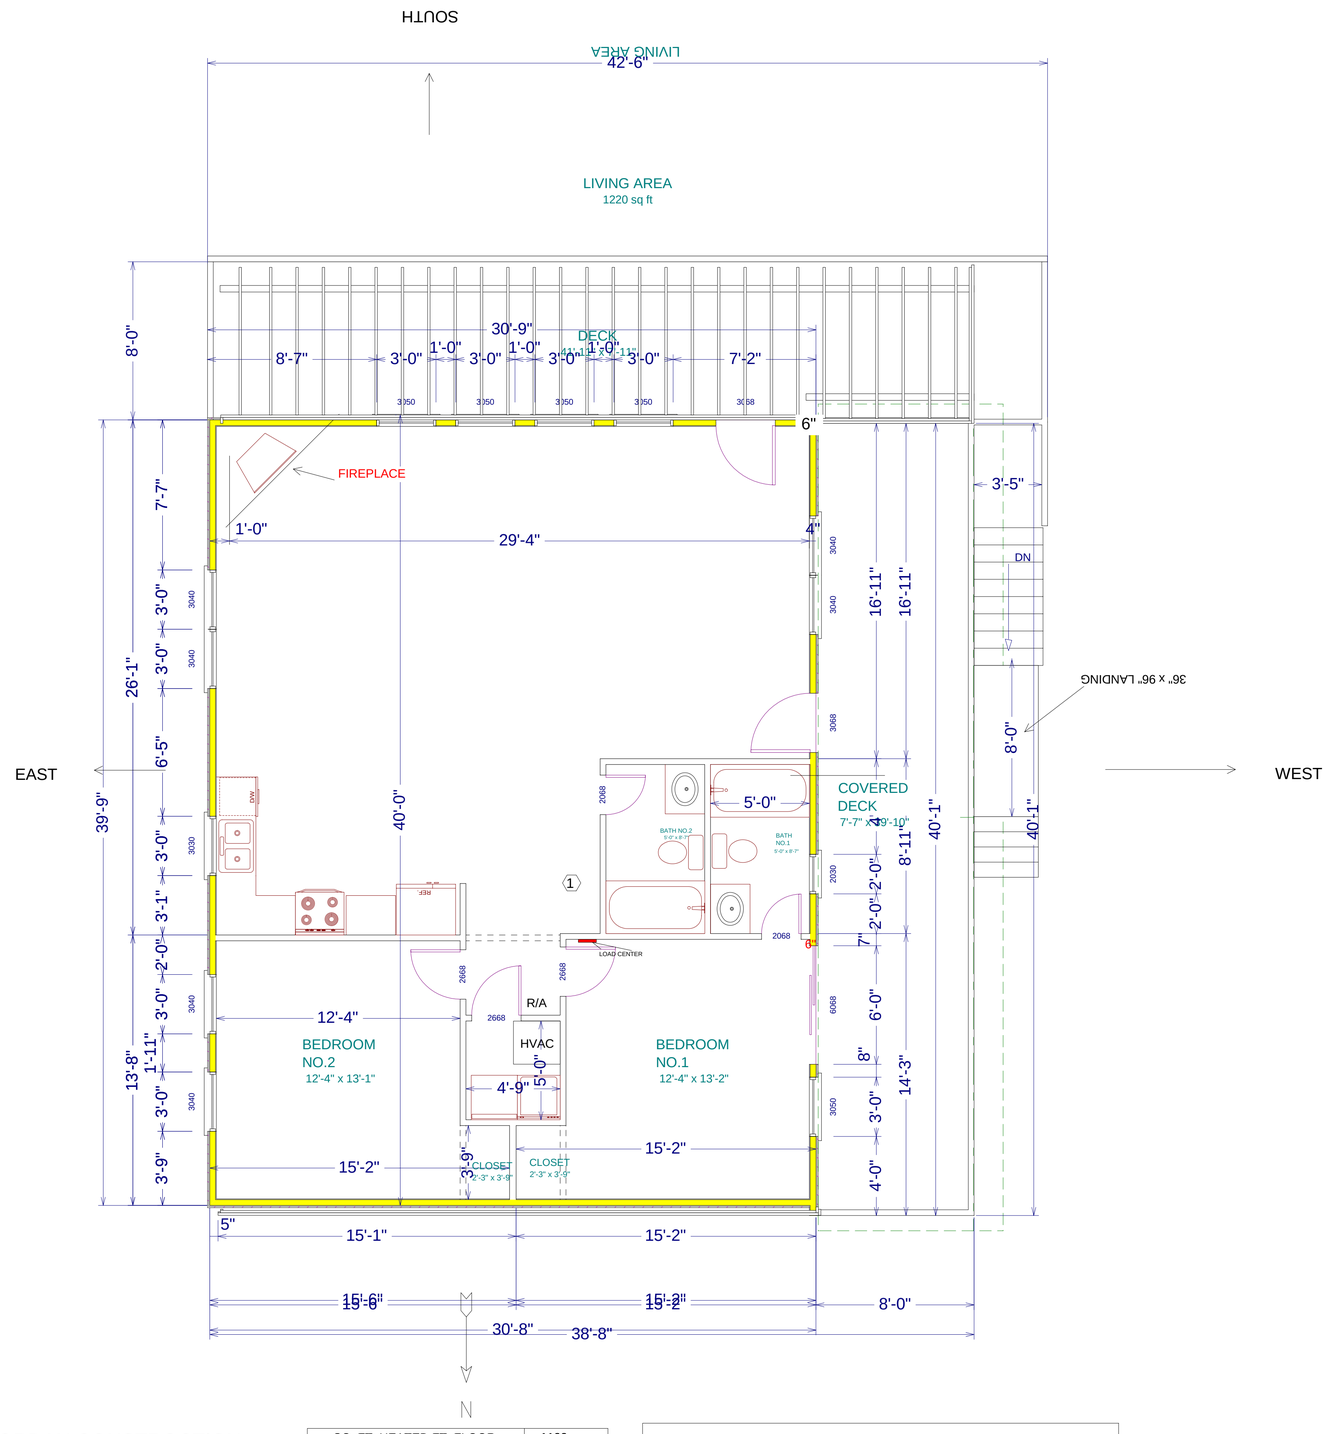

JORDAN CONSTRUCTION
@ WHISPERING PINE
DATE 10/11/2006
TIME 2:28:53 PM

SQ. FT. HEATED FT. FLOOR	1199
SQ. FT. HEATED FT. FLOOR	570
TOTAL SQ. FT. HEATED	1769
SQ. FT. COVERED DECK	640
SQ. FT. UNCOVERED DECK	736
TOTAL SQ .FT DECK	1376
TOTAL SQ FT. HEATED & DECKS	3145

GENERAL NOTES	
1	Water heater to be placed under house/owner to select location